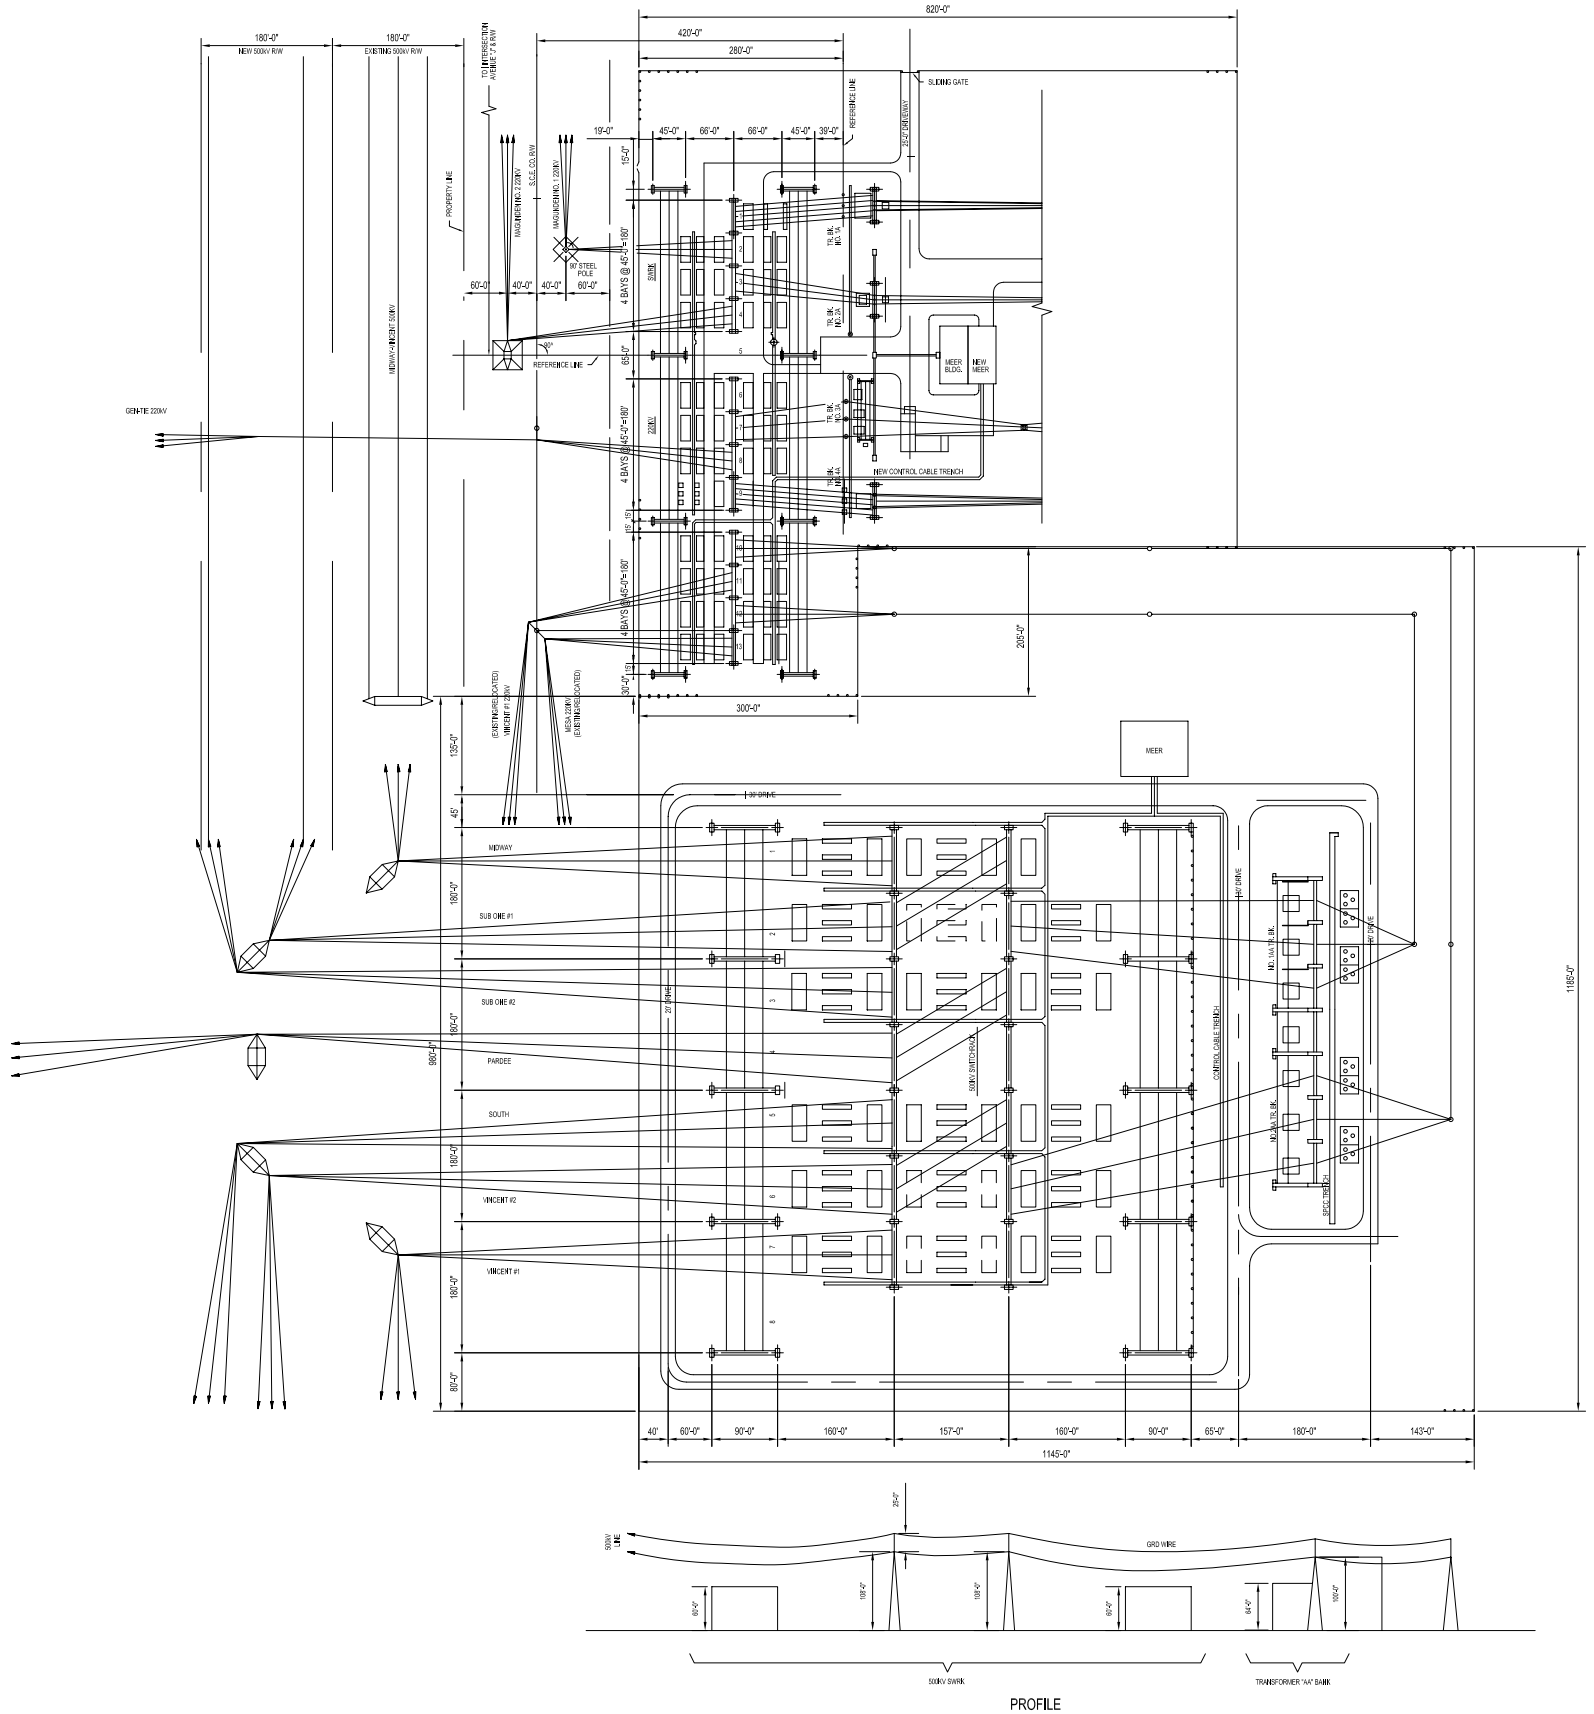

T:\SCE\Antelope\segment 1\Fig 3.3B.dwg 12/01/04

SOUTHERN CALIFORNIA EDISON An EDISON INTERNATIONAL® Company	Antelope Transmission Project PEA - Segment 1	Figure 3-3B. PLOT PLAN OF FUTURE 500 kV ANTELOPE SUBSTATION EXPANSION	2004