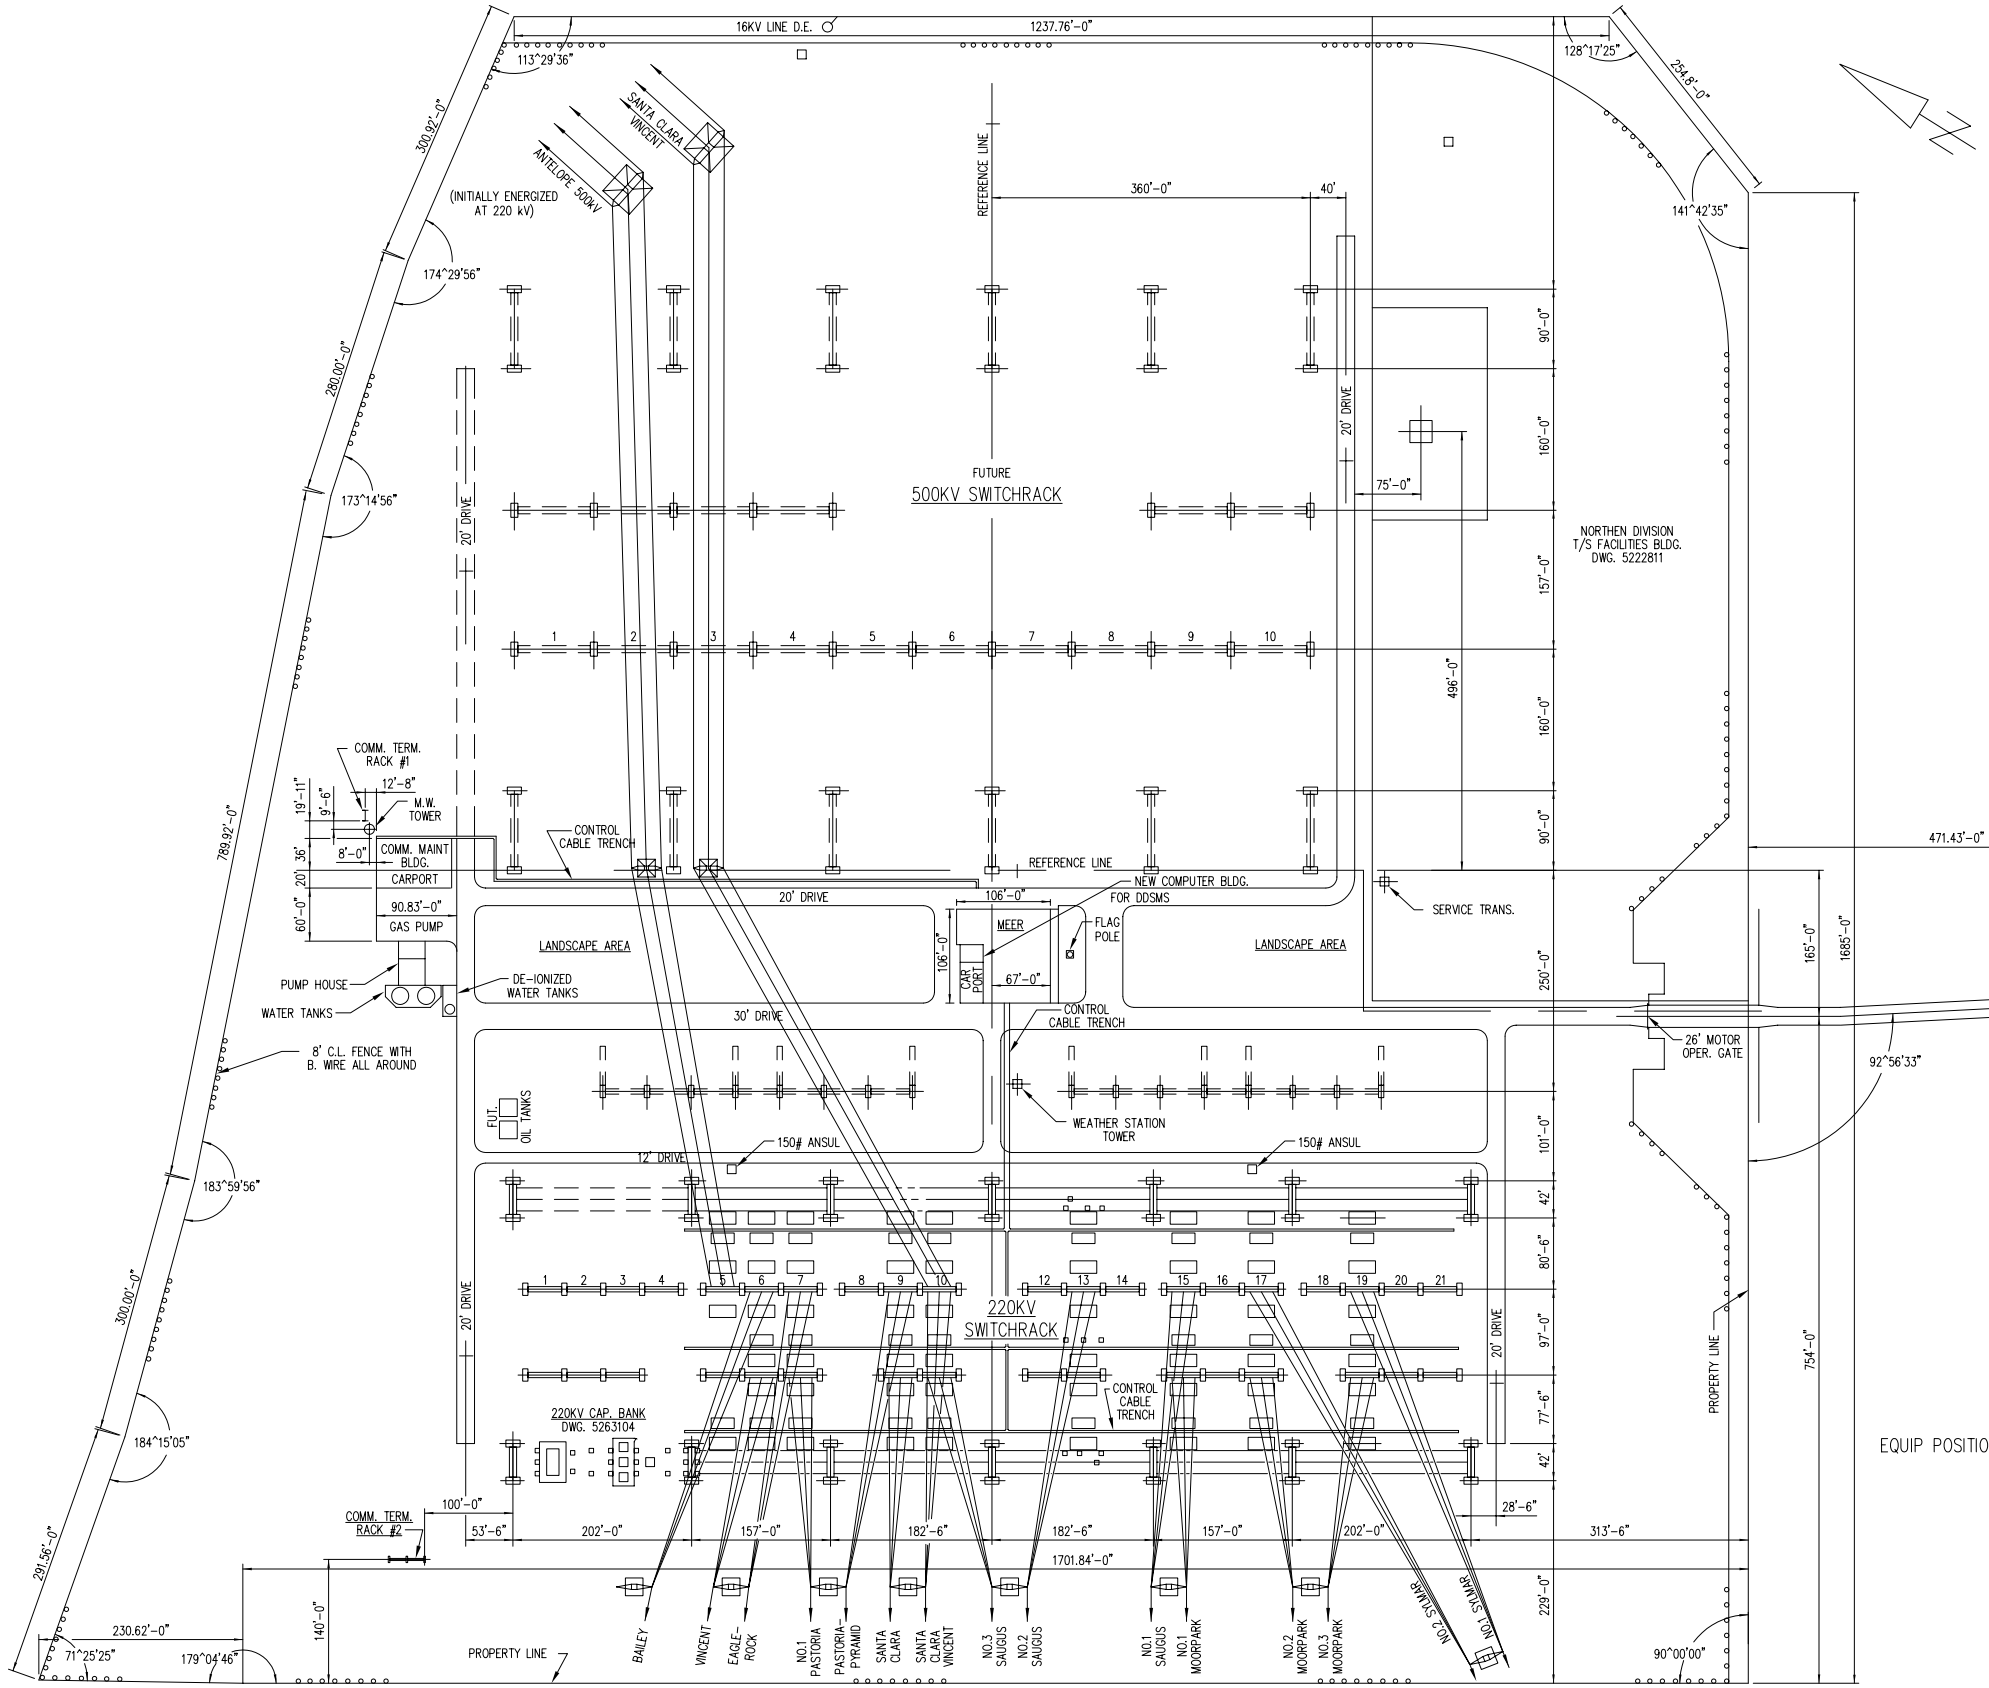

T:\SCE\Antelope\SEGMENT 1\Fig 3-4.dwg 11/30/04

SOUTHERN CALIFORNIA EDISON
An EDISON INTERNATIONAL® Company

Antelope Transmission Project PEA - Segment 1

Figure 3-4. PLOT PLAN OF PROPOSED PARDEE SUBSTATION MODIFICATION

2004