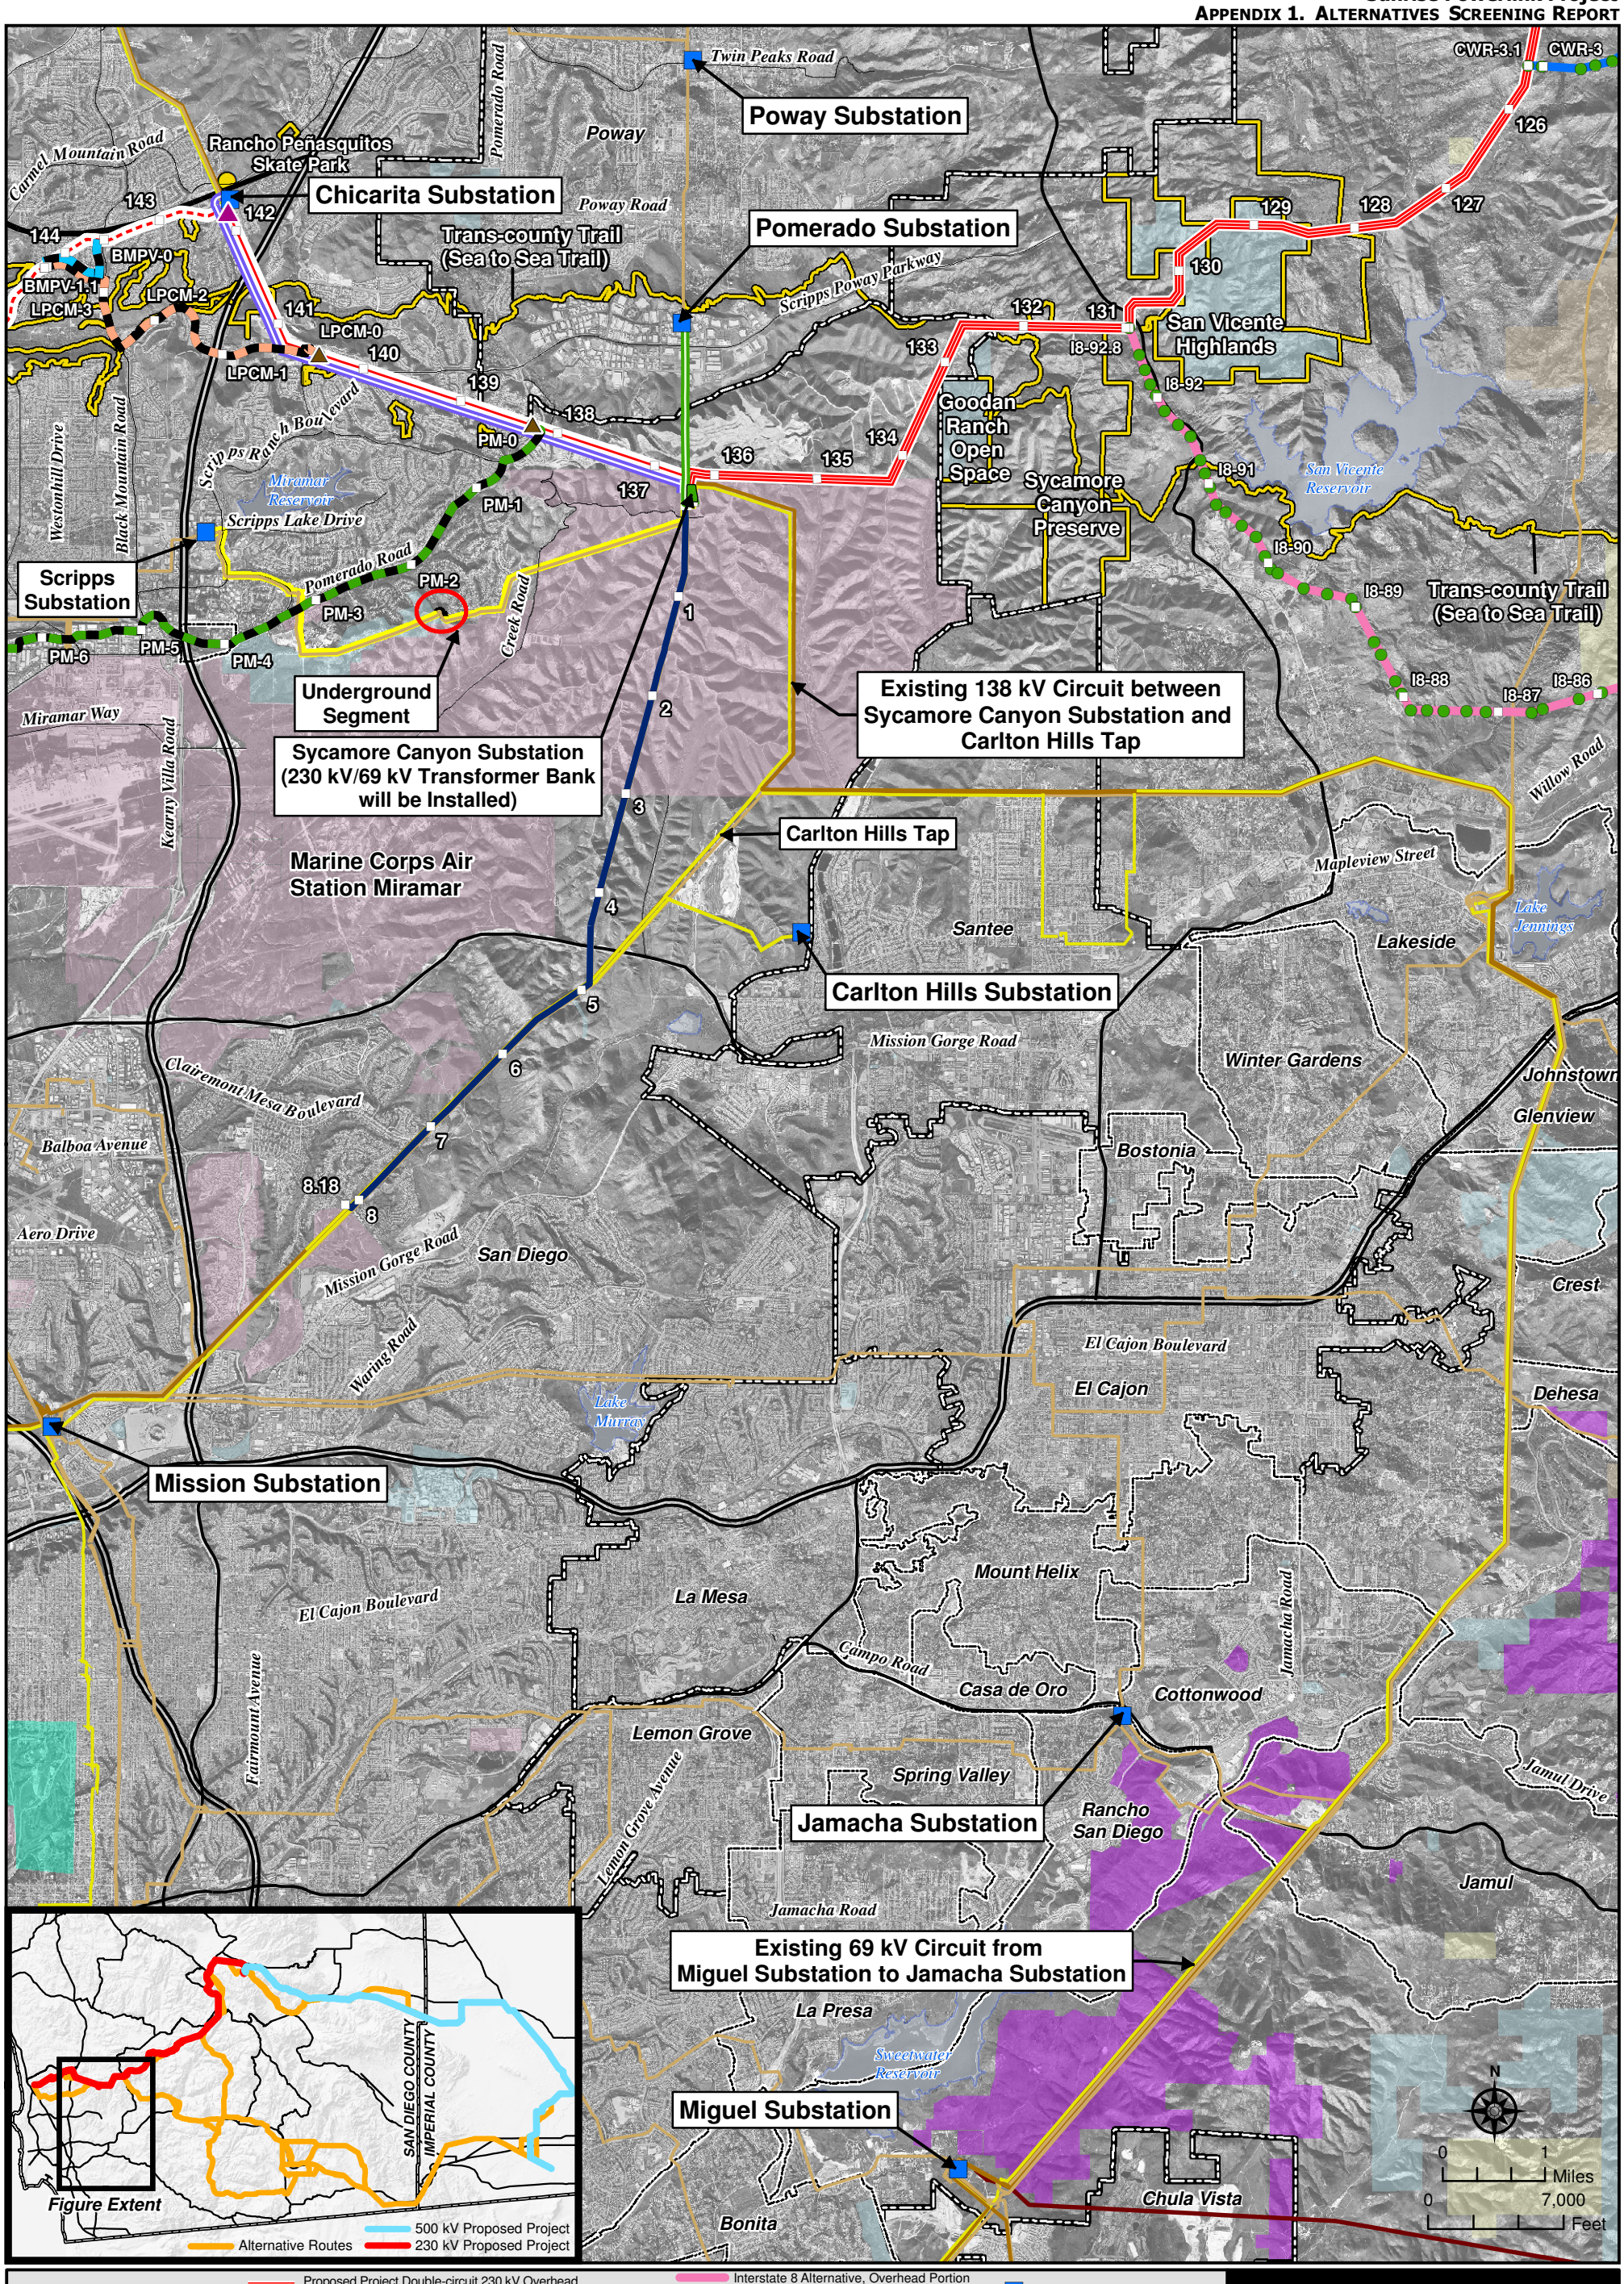

Sunrise Powerlink Project

Figure Ap.1-25
Coastal Link System Upgrades