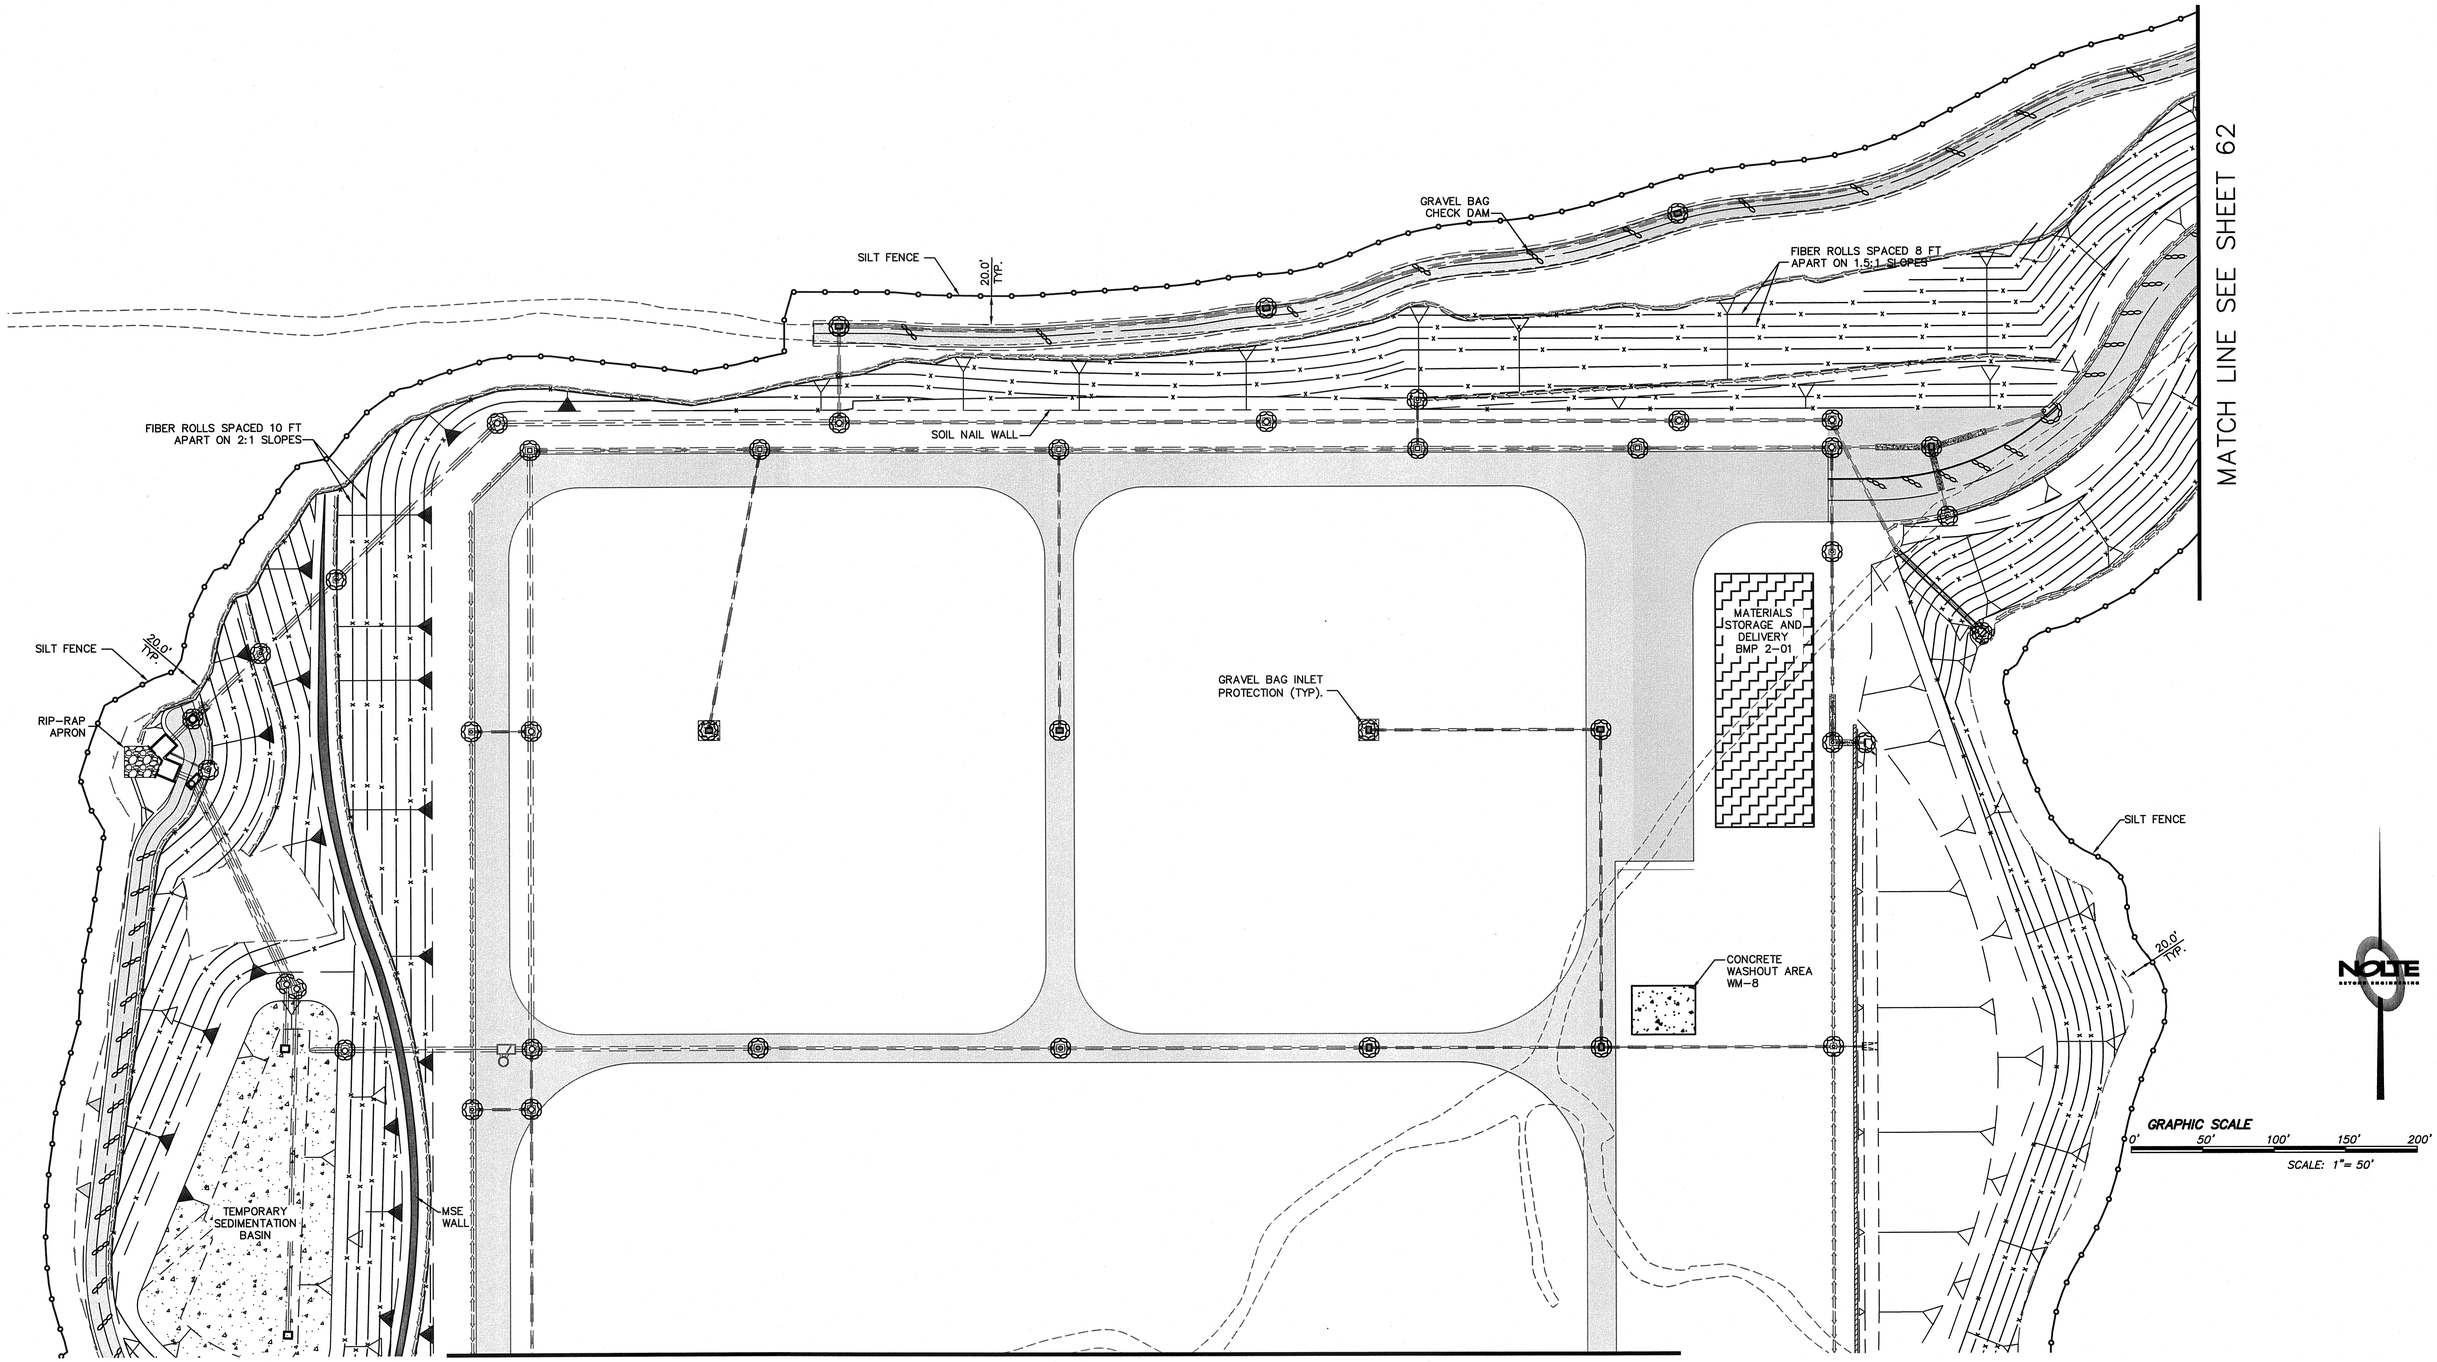

NOLTE BEYOND ENGINEERING

REGISTERED PROFESSIONAL ENGINEER RICHARD W. MOORE No. C63344 Exp. 6-30-10 CIVIL STATE OF CALIFORNIA

5/20/10

REVISIONS

NO.	WORK DONE	DATE:	BY:	APP'D:	NO.	WORK DONE	DATE:	BY:	APP'D:	NO.	WORK DONE	DATE:	BY:	APP'D:	NO.	WORK DONE	DATE:	BY:	APP'D:

SAN DIEGO GAS & ELECTRIC COMPANY
SAN DIEGO, CALIFORNIA

SUNCREST SUBSTATION

EROSION CONTROL PLAN

DRAWN BY:	DB	DATE: 3/24/10	SCALE: 1"=50'	W.O.: –	REV.: 0
CHECKED BY:	RWM	DATE: –			
APPROVED BY:	CR	DATE: –	SHEET 63 OF 66		SCR-C-063
CAD NO.:	GP63		PLOT SCALE: 1=1		

N:\SDB039600\CADD\USFS\CIVIL\GP\GP63
XREFS: