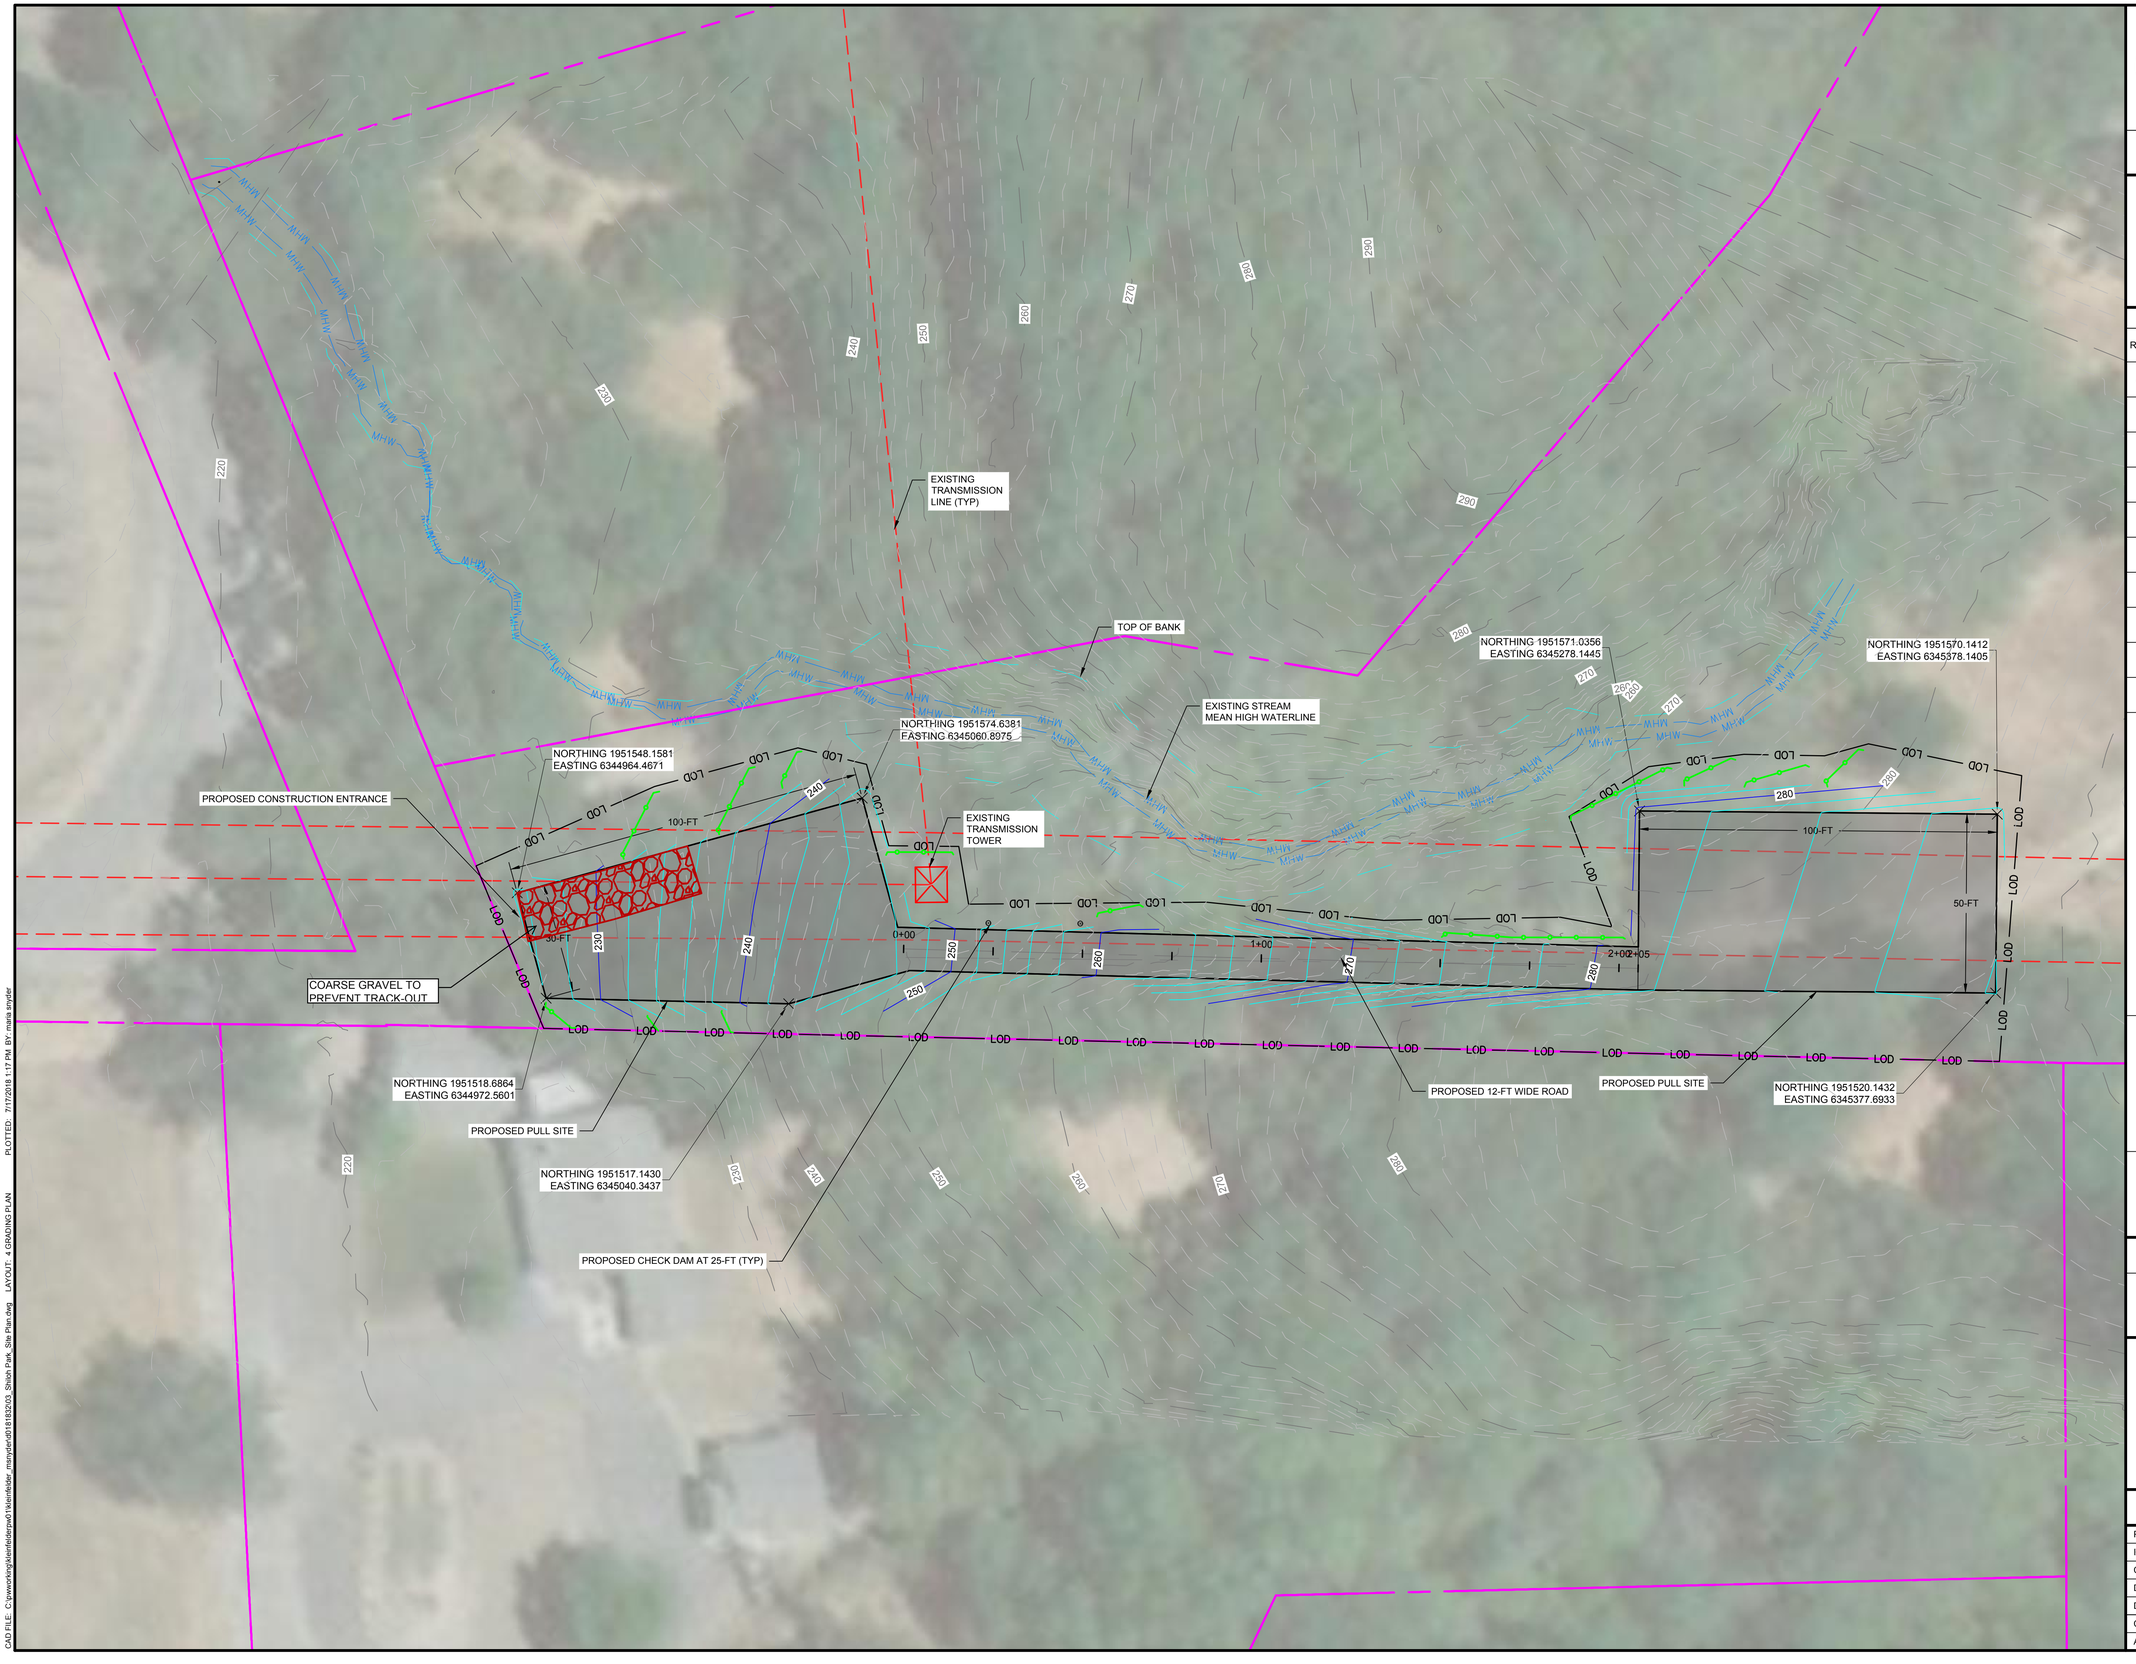

KLEINFELDER
Bright People. Right Solutions.

40 Clark Street, Suite J
Salinas, CA 93901
Phone: 831-755-7900
www.kleinfelder.com

REVISIONS

REV	DESCRIPTION	DSN / DWN	CHK / APP	DATE
A	ISSUED FOR REVIEW	MRS / MRS	AB / AT	7/13/2018

SCALE VERIFICATION

THIS BAR IS 1 INCH IN LENGTH ON ORIGINAL DRAWING

0 1"

IF IT'S NOT 1 INCH ON THIS SHEET ADJUST YOUR SCALES ACCORDINGLY

0 20' 40' 60'

SCALE: 1" = 20' SCALE IN FEET

ORIGINAL DRAWING SIZE IS 24 x 36

SITE PLAN

FULTON-FITCH ALIGNMENT
RE-CONDUCTOR PULL-SITE
SHILOH PARK

PACIFIC GAS & ELECTRIC COMPNAY
6121 BOLLINGER CANYON ROAD
SAN RAMON, CA 94583

GRADING PERMIT PLANS

PROJECT NO.	20190767
ISSUE DATE	07/13/2018
CURRENT REVISION	A
DESIGNED BY	M. SNYDER
DRAWN BY	M. SNYDER
CHECKED BY	A. BISACKY
APPROVED BY	A. TRAUM

CAD FILE: C:\pwworking\kleinfelder\pw01\kleinfelder_msnyder\d0181832\03_Shiloh Park_Site Plan.dwg LAYOUT: 4 GRADING PLAN PLOTTED: 7/17/2018 1:17 PM BY: maria snyder