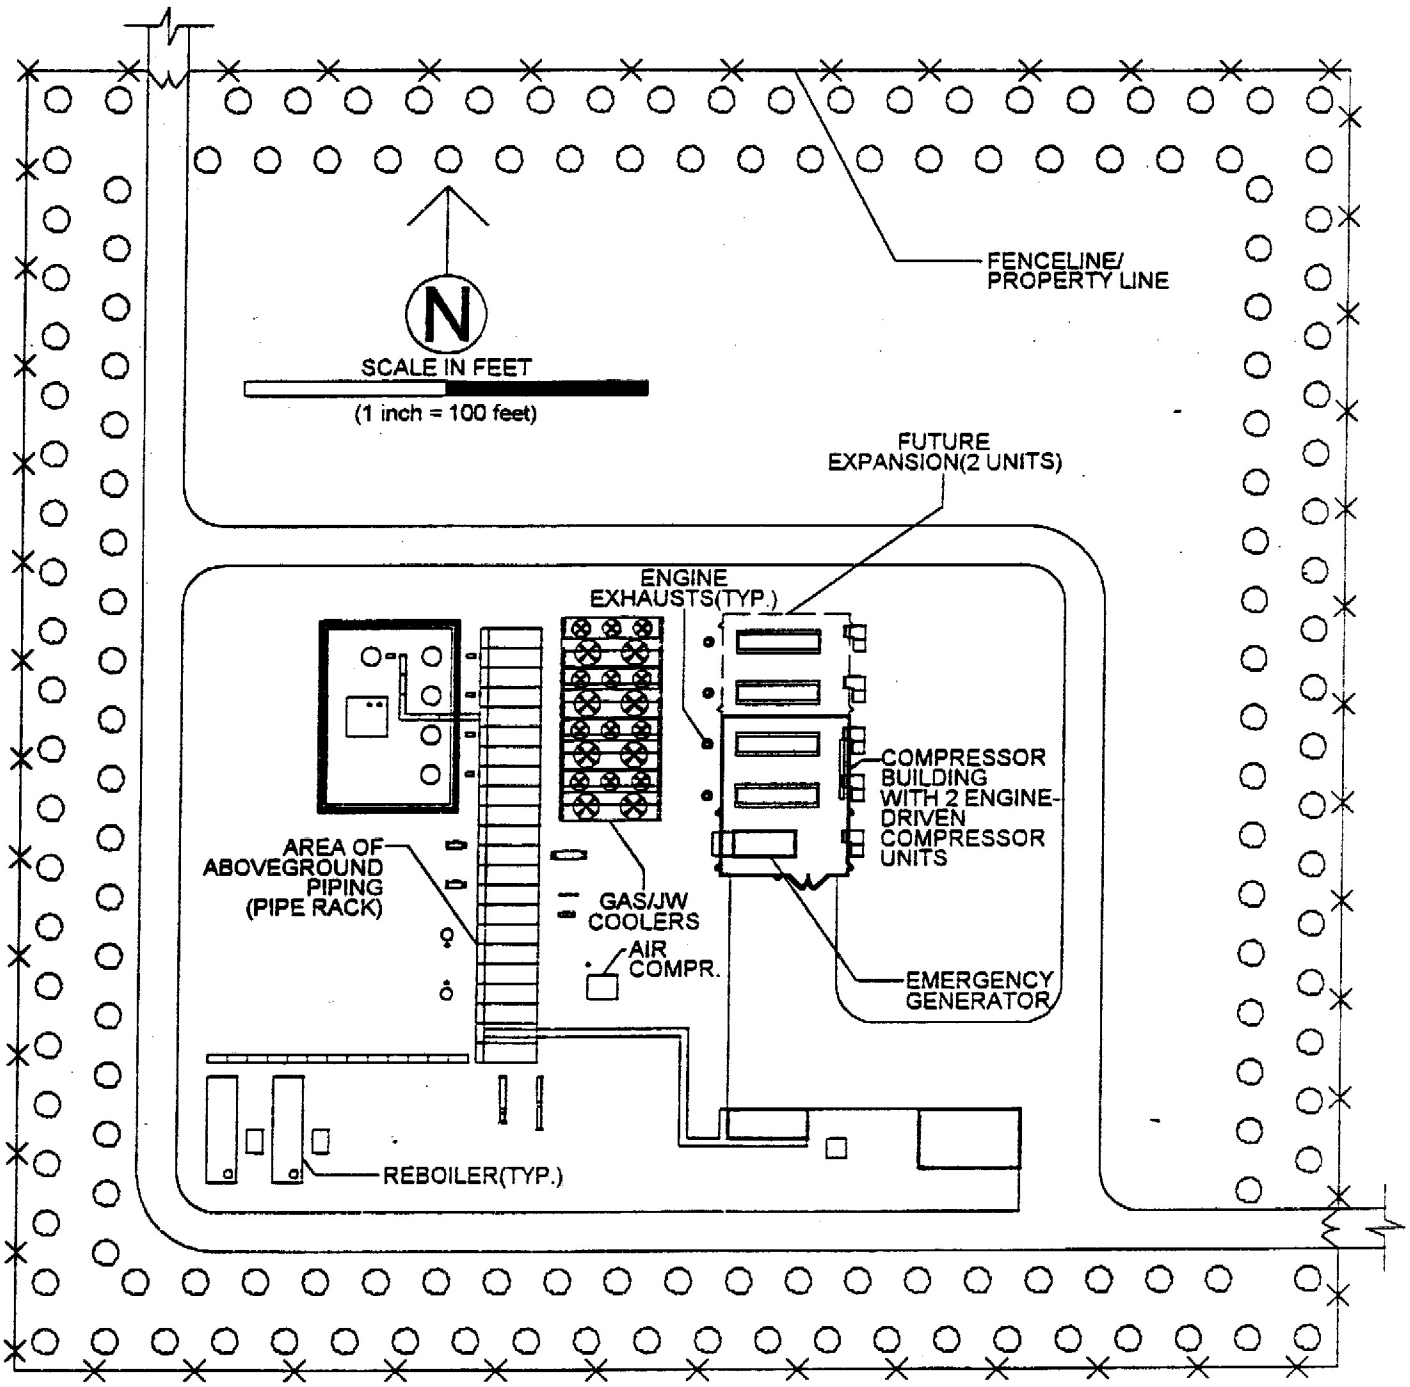

Source: Hoover & Keith 1999

ALTERNATE COMPRESSOR FACILITY SITE PLAN

FIGURE 2-13